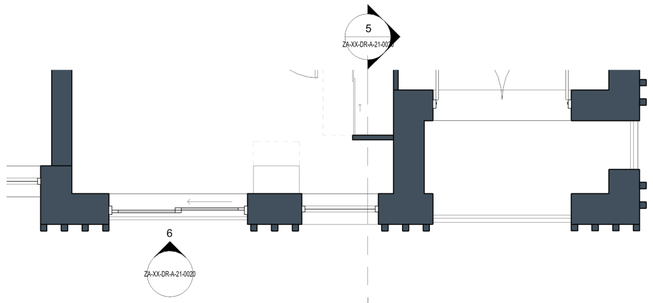


4 Upper Floor Plan
Scale 1 : 50

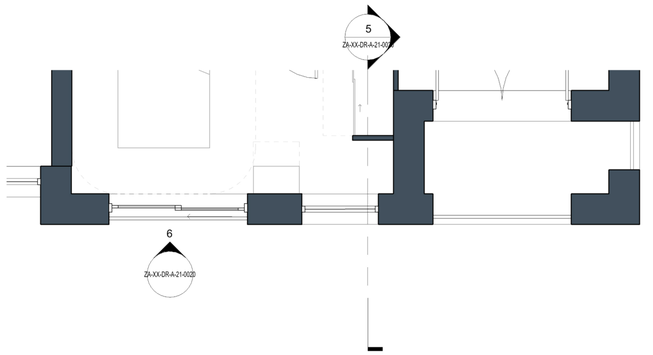


3 Typical Floor Plan
Scale 1 : 50

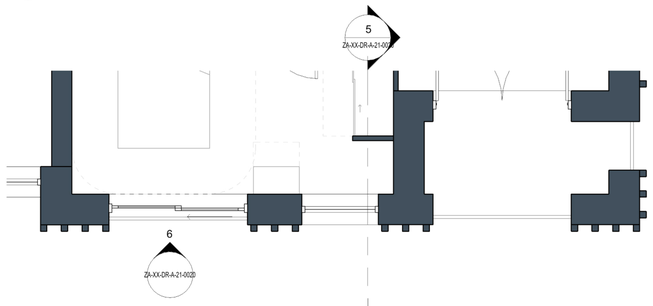


2 Typical Floor Plan
Scale 1 : 50

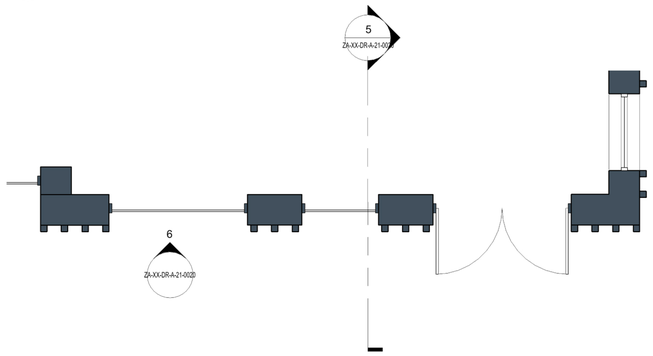


1 Ground Floor Plan
Scale 1 : 50

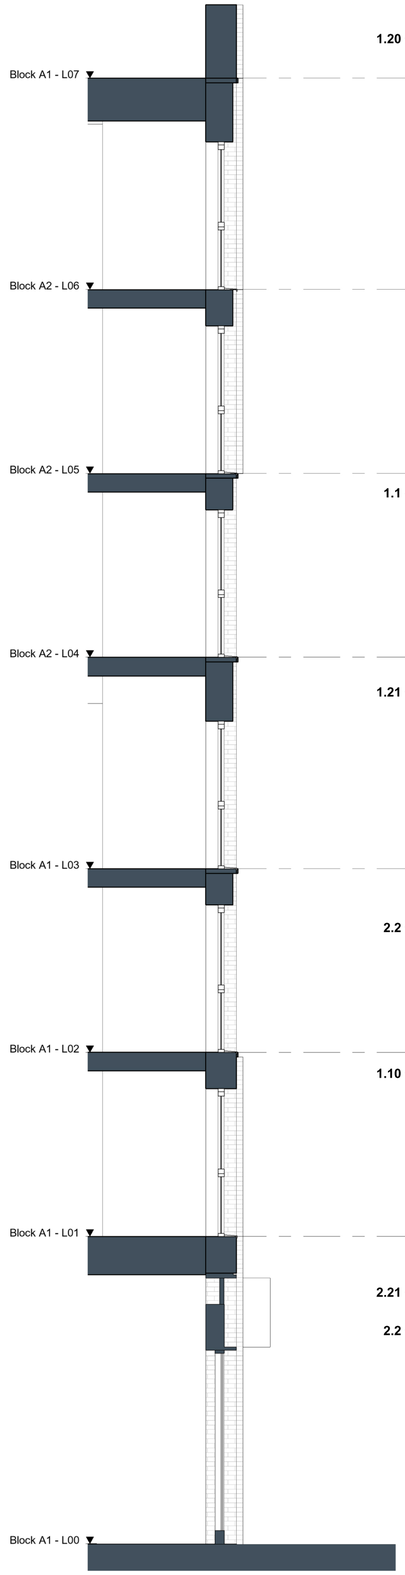


5 Typical Section
Scale 1 : 50

6 Typical Elevation
Scale 1 : 50

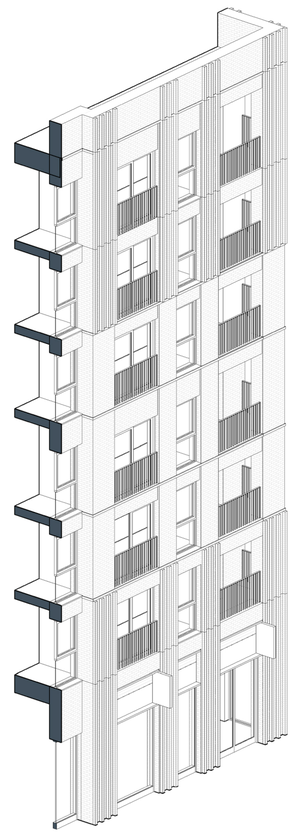

7 3D Axonometric
Scale

Contractors and consultants are not to scale dimensions from this drawing

Reproduced by permission of Ordnance Survey on behalf of HMSO © CROWN COPYRIGHT and database right 2008. All rights reserved. Ordnance Survey Licence number AL 1000 22432 Broadway Malyan Limited.

The survey information shown on this drawing is based on a topographical survey prepared by a third party and Broadway Malyan Limited accept no responsibility for the accuracy or completeness of the survey.

Drawings to be read in conjunction with the associated Design & Access Statement, associated consultant desin team documents & reports and landscape information.

Landscape shown is for illustrative purposes only. For detailed landscape information, please refer to the landscape information & documents.

0m 2.5m 5m

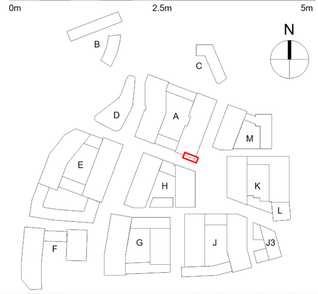


## Materials Key

| | |
|---|---|
| **1** | **Brickwork Finish** |
| 1.1 | Red Brick |
| 1.2 | Red Brick Soldier Course |
| 1.3 | Dark Red Brick |
| 1.4 | Dark Red Brick Soldier Course |
| 1.5 | White Brick - Light Mortar |
| 1.6 | White Brick Soldier Course - Light Mortar |
| 1.7 | Grey Brick - Dark Mortar |
| 1.8 | Light Grey Brick |
| 1.9 | Light Grey Brick Soldier Course |
| 1.10 | Black Brick - Matching Mortar |
| 1.11 | Dark Grey Brick - Light Mortar |
| 1.12 | Dark Grey Brick Soldier Course - Light Mortar |
| 1.13 | Dark Grey Brick - Dark Mortar |
| 1.14 | Dark Grey Brick Soldier Course - Dark Mortar |
| 1.20 | Textured Brickwork |
| 1.21 | Inset Brickwork |
| **2** | **Metal Work / Window Framing Finish** |
| 2.1 | Black |
| 2.2 | Brown |
| 2.3 | White |
| 2.4 | Dark Grey |
| 2.5 | Dark Brown |
| 2.6 | Salmon |
| 2.7 | Yellow |
| 2.8 | Green |
| 2.9 | Blue |
| 2.20 | Perforated Metal |
| 2.21 | Louvre |
| **3** | **Roof Finish** |
| 3.1 | Brown Roof Tile |
| 3.2 | Grey Roof Tile |
| 3.3 | Dark Grey Roof Tile |

| Revision | Date | Drawn By | Description |
|---|---|---|---|
| D0-1 | 31.03.22 | | Issued For Planning |

BroadwayMalyan BM

4 Pear Place
London
SE1 8BT

T: +44 (0)20 7261 4200
F: +44 (0)20 7261 4300
E: Lon@BroadwayMalyan.com

www.BroadwayMalyan.com

Client
Weston Homes

Project
Anglia Square
Norwich

Description
Bay Study
Block A2
South Corner

Status
For Planning

| Scale | Drawn By | Date |
|---|---|---|
| 1:50@A1 | AB | 31.03.22 |
| **Job Number** | **Drawing Number** | **Revision** |
| 35301 | ZA-XX-DR-A-21-0020 | D0-1 |

Original size 100mm @ A1 Copyright Broadway Malyan Limited