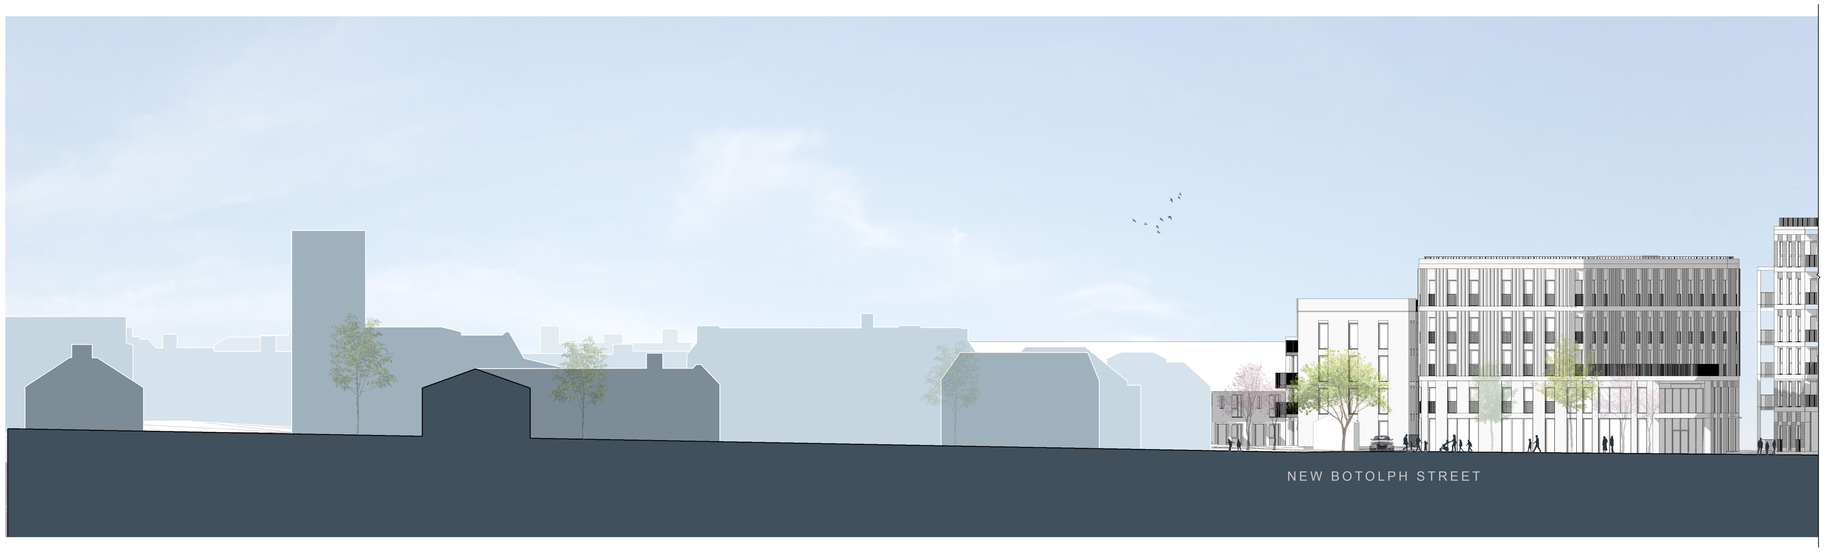

2 Anglia Square - Part 1
Scale 1 : 200

3 Anglia Square - Part 2
Scale 1 : 200

Contractors and consultants are not to scale dimensions from this drawing

Reproduced by permission of Ordnance Survey on behalf of HMSO
© CROWN COPYRIGHT and database right 2006 All rights reserved
Ordnance Survey Licence number AL 1000 22432 Broadway Malyan Limited

The survey information shown on this drawing is based on a topographical survey prepared by a third party and Broadway Malyan Limited accept no responsibility for the accuracy or completeness of the survey.

Drawings to be read in conjunction with the associated Design & Access Statement, associated consultant desin team documents & reports and landscape information

Landscape shown is for illustrative purposes only. For detailed landscape information, please refer to the landscape information & documents.

0m 10m 20m

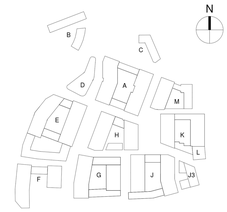

Revision	Date	Drawn By	Description
D0-2	15.07.22		Issued For Planning
D0-1	31.03.22		Issued For Planning

BroadwayMalyan BM

4 Pear Place
London
SE1 8BT

T: +44 (0)20 7261 4200
F: +44 (0)20 7261 4300
E: Lond@BroadwayMalyan.com

www.BroadwayMalyan.com

Client
Weston Homes

Project
Anglia Square
Norwich

Description
Street Elevations
Anglia Square

Status
For Planning

Scale	Drawn By	Date
1:200@A0	AB	31.03.22
Job Number	**Drawing Number**	**Revision**
35301	ZZ-XX-DR-A-05-0002	D0-2

Original size 100mm @ A0 Copyright Broadway Malyan Limited