Bluebell South allotments - Access next to 78 The Avenues, NR4 7DP - Date:17/03/26

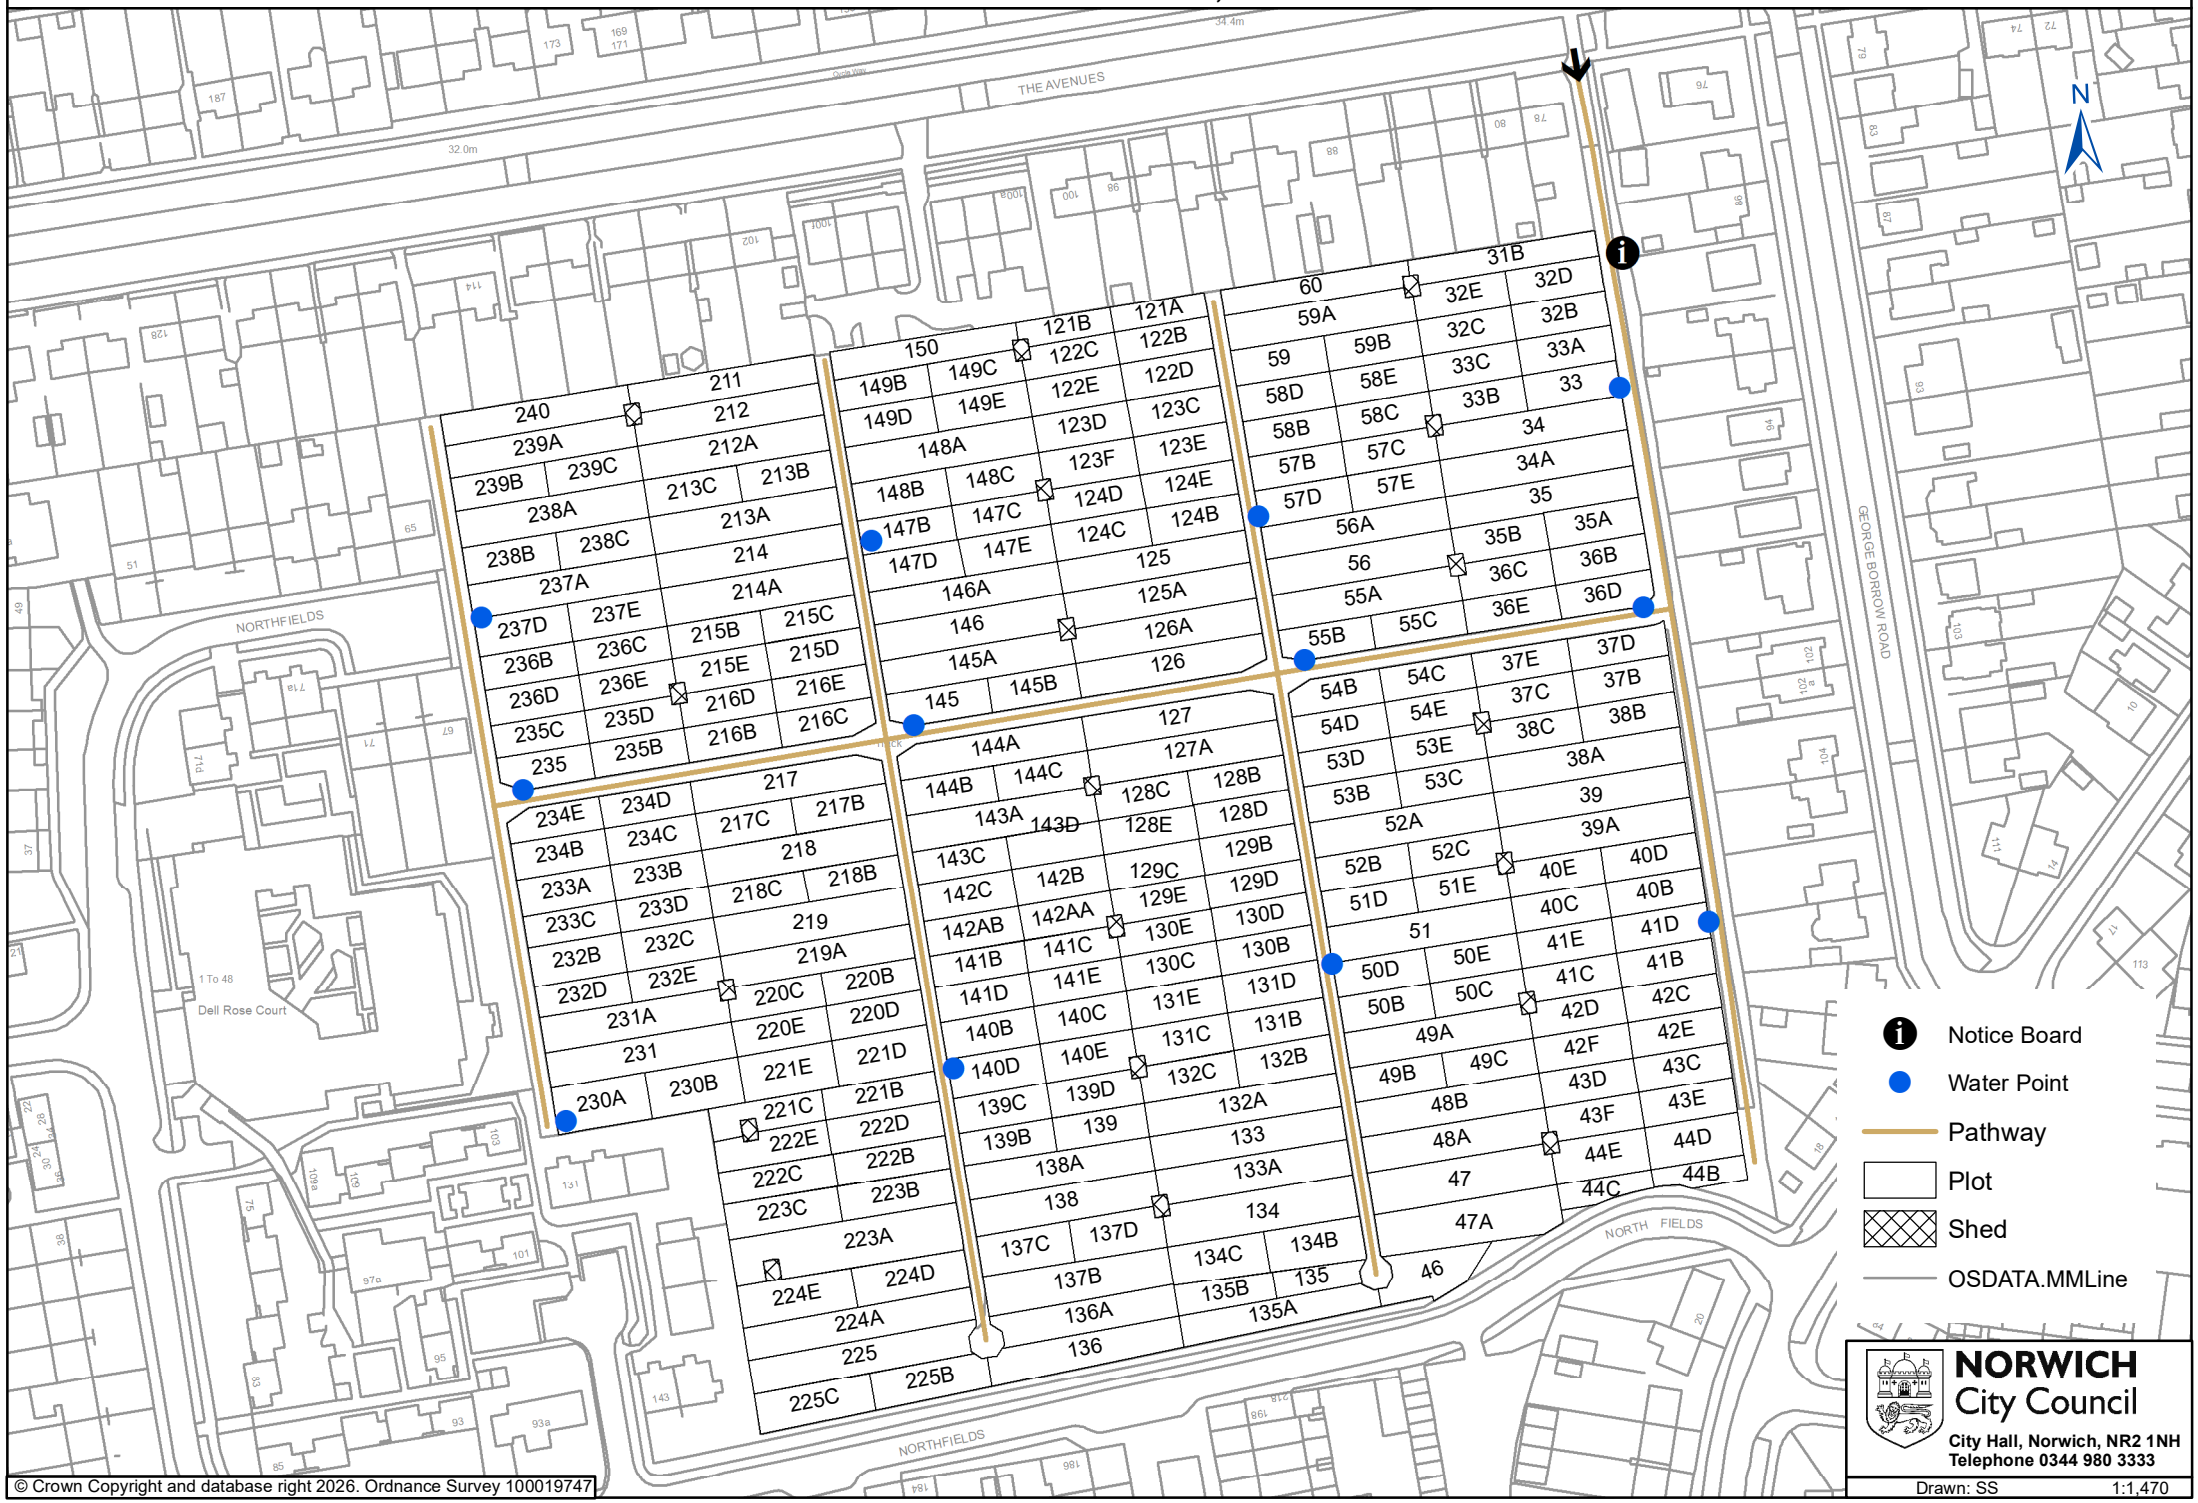

© Crown Copyright and database right 2026. Ordnance Survey 100019747

NORWICH City Council
City Hall, Norwich, NR2 1NH
Telephone 0344 980 3333

Drawn: SS 1:1,470